ADDITIONAL OPTIONS:

IRRIGATION -	$100,000
LIME INFIELDS -	$ 90,000
ROCK PARKING -	$ 65,000
SUBDRAIN -	$ 30,000
SANITARY SEWER -	$ 35,000

TOTAL PROJECT COST:
(BASE + ADDITIONS) = $850,000

OPENING DAY: FALL 2012
(WITH IRRIGATION)

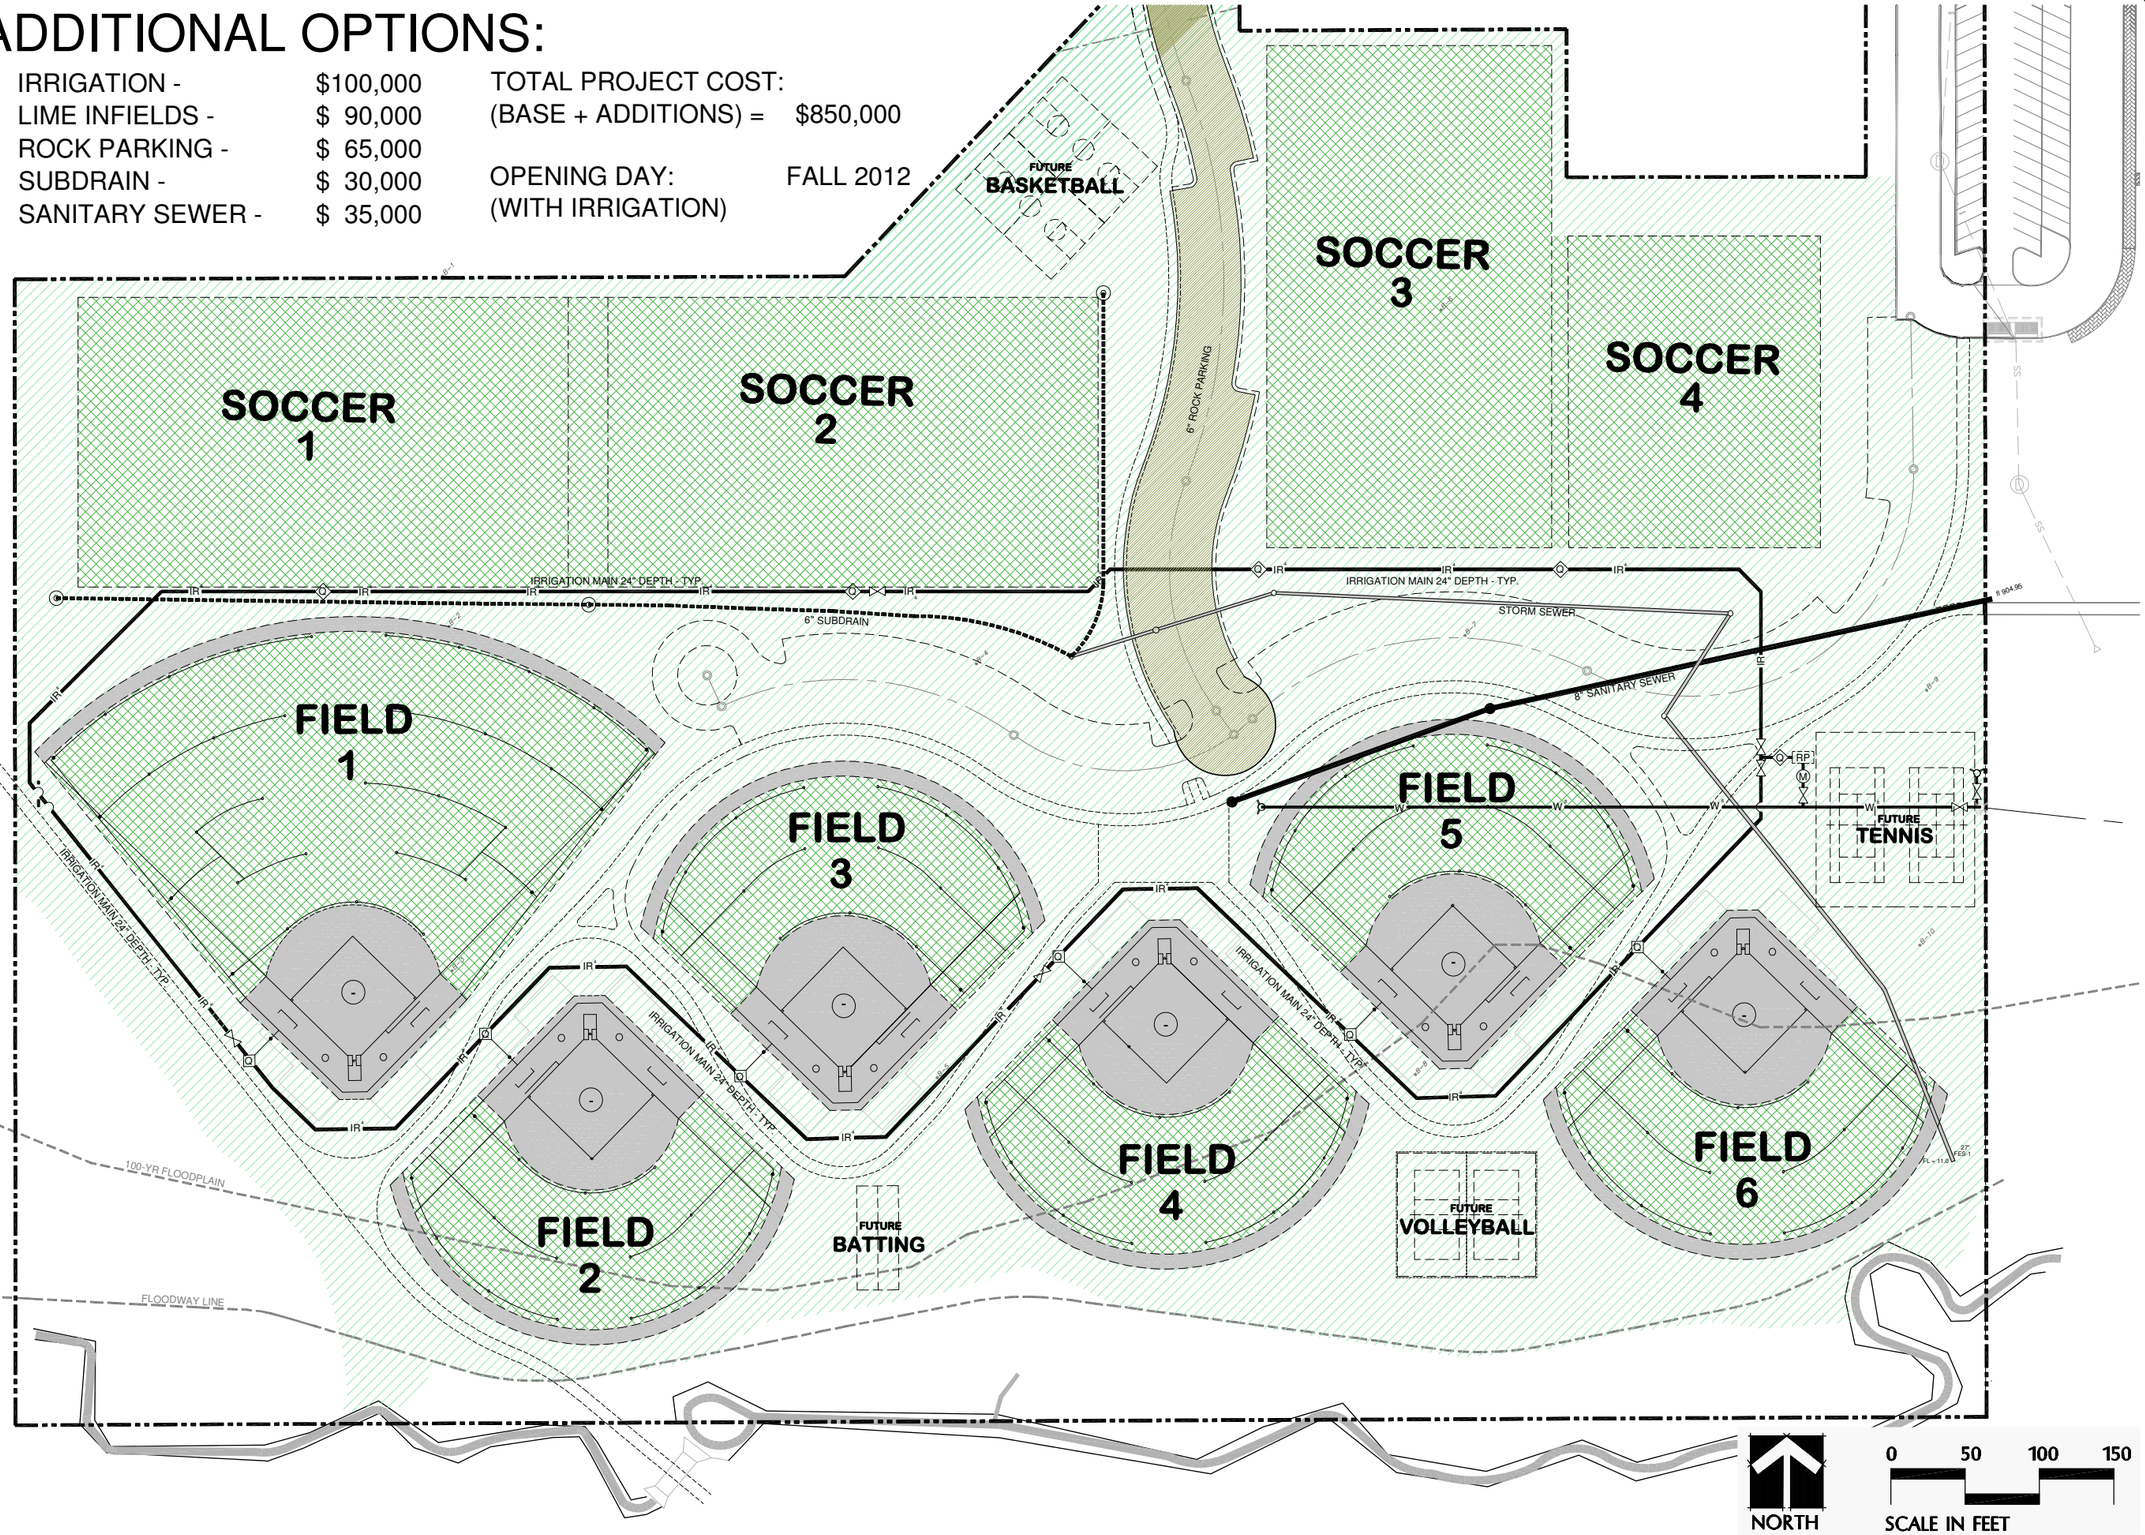

DRAWING FILENAME
DRAWING

PLOT STYLE TABLE	LAYER MNGR NAME	LAYOUT NAME
PEN SETTINGS	LAYER MNGR	VIEW

DATE	BY	
02-08-10	REB	DESIGNED:
02-08-10	REB	DRAWN:
00-00-00	JMS	CHECKED:

REVISION
DATE
LAST UPDATE: 05-07-10

FOX Engineering Associates, Inc.
1601 Golden Aspen Drive, Suite 103
Ames, Iowa 50010
Phone: (515) 233-0000
FAX: (515) 233-0103
FOX engineering

BALLFIELD & PARKING LAYOUT PLAN
GRIMES SPORTS COMPLEX - NORTH
PHASE I - GRADING PLAN
GRIMES, IOWA

PROJECT NO.
8630-10P

SHEET
2