BASE OPTION:

TOTAL PROJECT COST: $530,000

OPENING DAY: FALL 2013

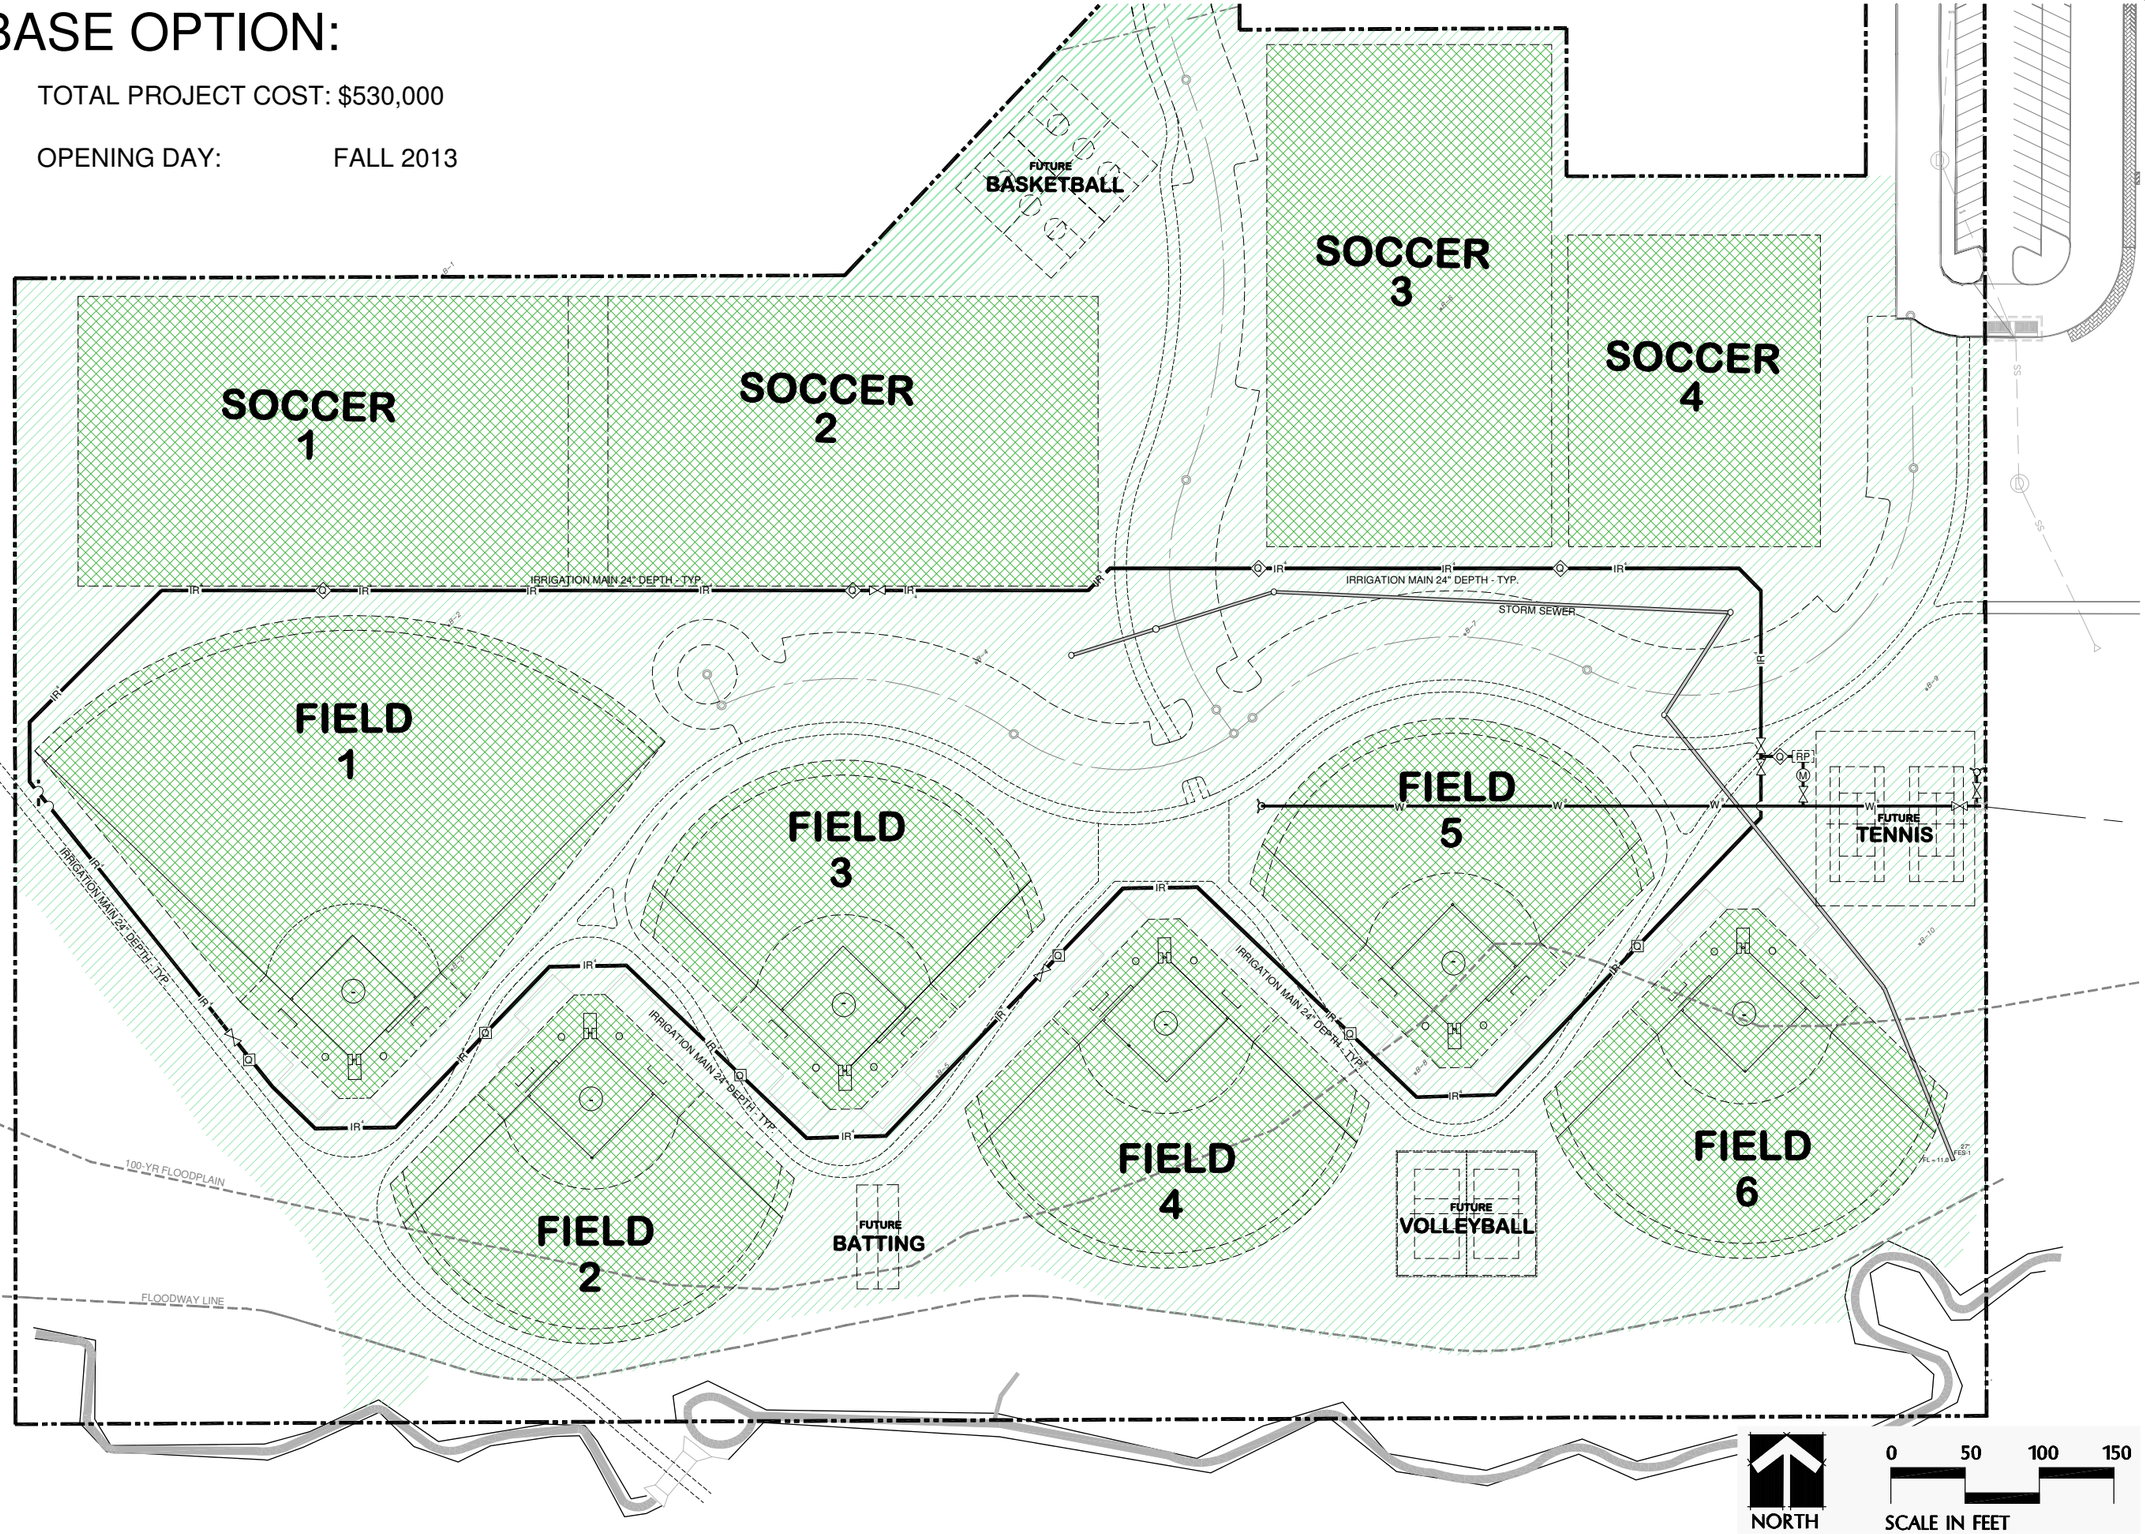

DRAWING FILENAME	LAYOUT NAME
DRAWING	VIEW
PLOT STYLE TABLE	LAYER MNGR NAME
PEN SETTINGS	LAYER MNGR

DATE	BY	REVISION
02-08-10	REB	
02-08-10	REB	
00-00-00	JMG	

DESIGNED:
DRAWN:
CHECKED:
LAST UPDATE: 05-07-10

FOX Engineering Associates, Inc.
1601 Golden Aspen Drive, Suite 103
Ames, Iowa 50010
Phone: (515) 233-0000
FAX: (515) 233-0103

FOX Engineering

BALLFIELD & PARKING LAYOUT PLAN

GRIMES SPORTS COMPLEX - NORTH
PHASE I - GRADING PLAN
GRIMES, IOWA

PROJECT NO.
8630-10P

SHEET
1