DRAWING FILENAME		
5630-048 PHASE 5 TRAIL ADDITIONS.DWG		
PLOT SCALE	SCRIPT FILE	PLOT VIEW
1=1	1	

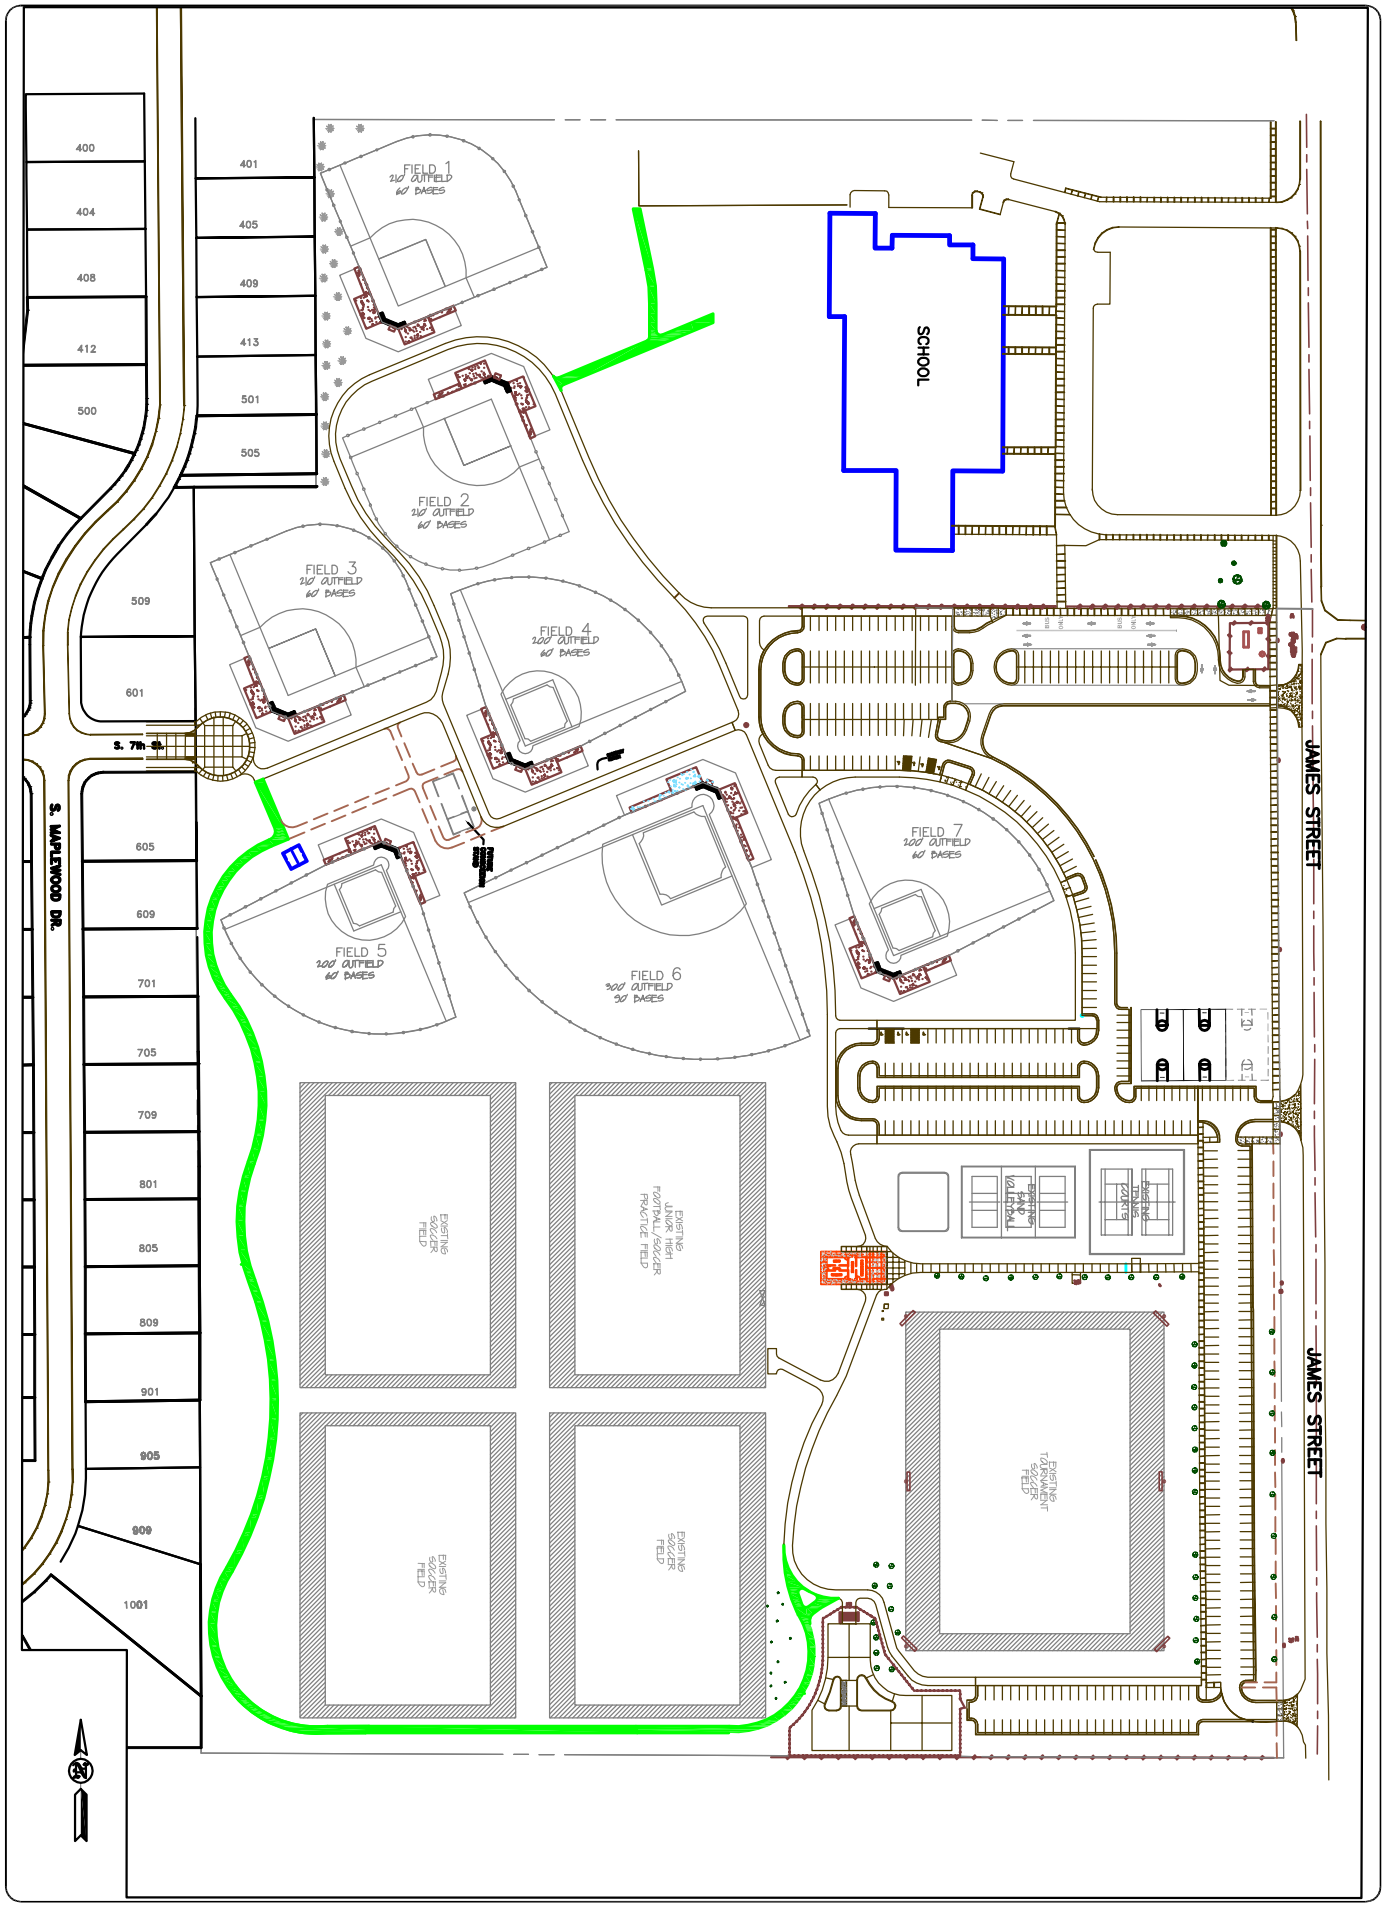

SHEET 2 OF 2 SHEETS	TRAIL LAYLOT PLAN PHASE 5 TRAIL ADDITIONS – GRIMES SPORTS COMPLEX CITY OF GRIMES GRIMES, IA	FOX engineering	FOX Engineering Associates, Inc. 1601 Golden Aspen Drive, Suite 105 Ames, Iowa 50010 Phone: 515 232-2000 FAX: 515 232-0105	PROJECT NO. 5630-048		DATE	REVISION	
						DESIGNED:	JMB	9/04
						DRAWN:	SRB-JAK	9/04
						CHECKED:	JMB	9/04
						LAST UPDATE:	9-16-04	