**NOTE:**

THE LOCATION OF ALL UTILITIES INDICATED ON THE PLANS ARE TAKEN FROM EXISTING PUBLIC RECORDS. THE EXACT LOCATION AND ELEVATION OF ALL PUBLIC UTILITIES MUST BE DETERMINED BY THE CONTRACTOR. IT SHALL BE THE DUTY OF THE CONTRACTOR TO ASCERTAIN WHETHER ANY ADDITIONAL FACILITIES OTHER THAN THOSE SHOWN ON THE PLANS MAY BE PRESENT.

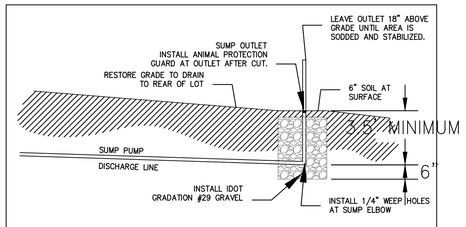


TYPICAL LOT SUMP SERVICE PROFILE DETAIL

NOT TO SCALE

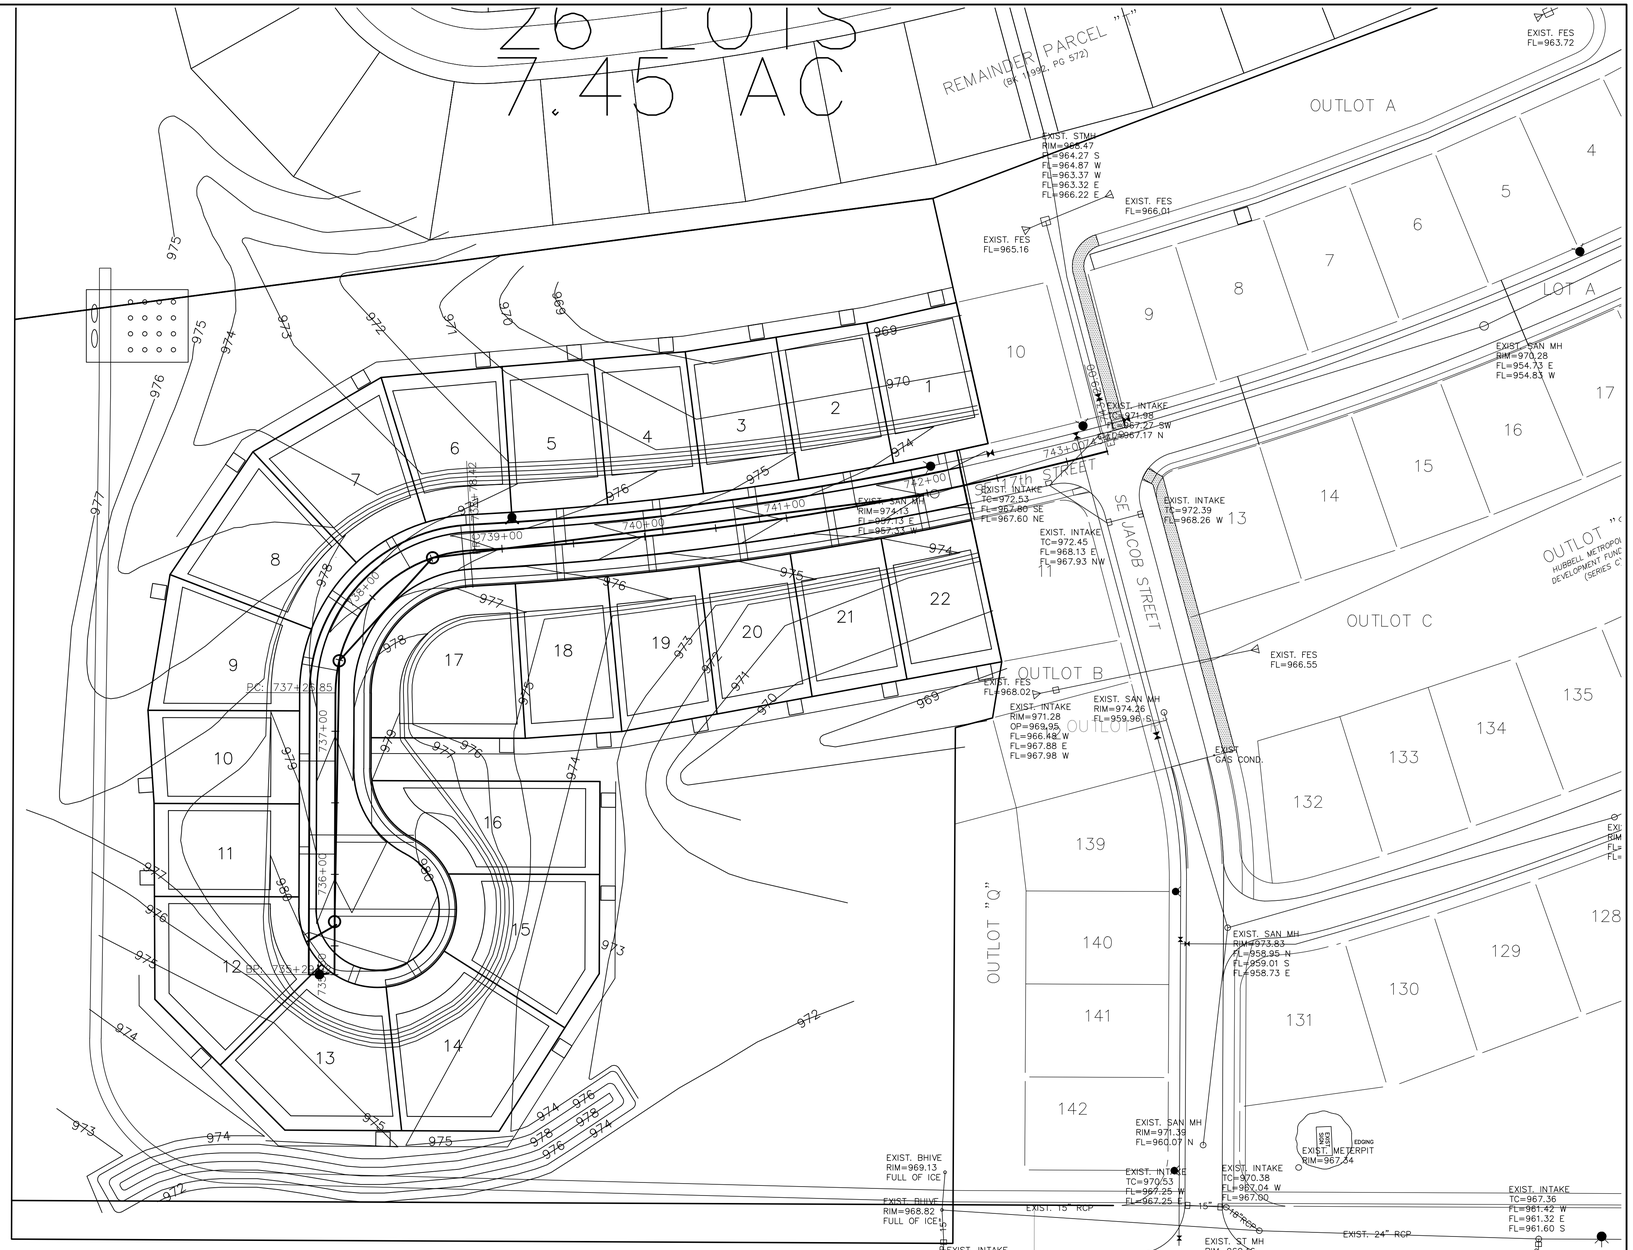


50 0 50 100 150

Scale: 1" = 50'

NOTE: PUBLIC 4' SIDEWALKS SHALL BE CONSTRUCTED BY HOMEBUILDERS.

H.C. RAMPS SHALL BE CONSTRUCTED BY THE DEVELOPER (PAVER)

DENOTES 8' TRAIL TO BE CONSTRUCTED BY THE DEVELOPER (PAVER)

2

# MEADOWLARK SOUTH PLAT 3 - PROJECT MAP

| | | | |
|---|---|---|---|
| SCALE: 1" = 520' | DESIGNED BY: CJB | DRAWN BY: TEB | |
| DWG: 13-008PRJ | CHECKED BY: DJS | DATE: 2/11/13 | |
| FIELD BOOK: | SHEET 2 OF 7 | FILE NO.: 13-008 | |

LOCATION:

FOR:

| NO. | REVISION | DATE | BY |
|---|---|---|---|


ERG
Engineering Resource Group, Inc.
Engineers and Surveyors
2413 GRAND AVENUE
DES MOINES, IOWA 50312
(515) 288-4823


13-008