NOTE:

THE LOCATION OF ALL UTILITIES INDICATED ON THE PLANS ARE TAKEN FROM EXISTING PUBLIC RECORDS. THE EXACT LOCATION AND ELEVATION OF ALL PUBLIC UTILITIES MUST BE DETERMINED BY THE CONTRACTOR. IT SHALL BE THE DUTY OF THE CONTRACTOR TO ASCERTAIN WHETHER ANY ADDITIONAL FACILITIES OTHER THAN THOSE SHOWN ON THE PLANS MAY BE PRESENT.

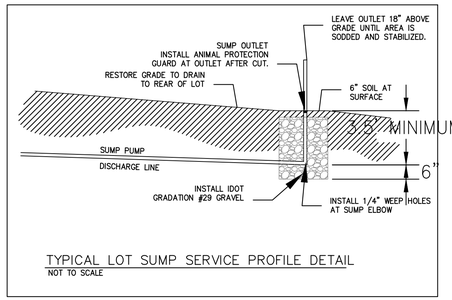

TYPICAL LOT SUMP SERVICE PROFILE DETAIL

NOT TO SCALE

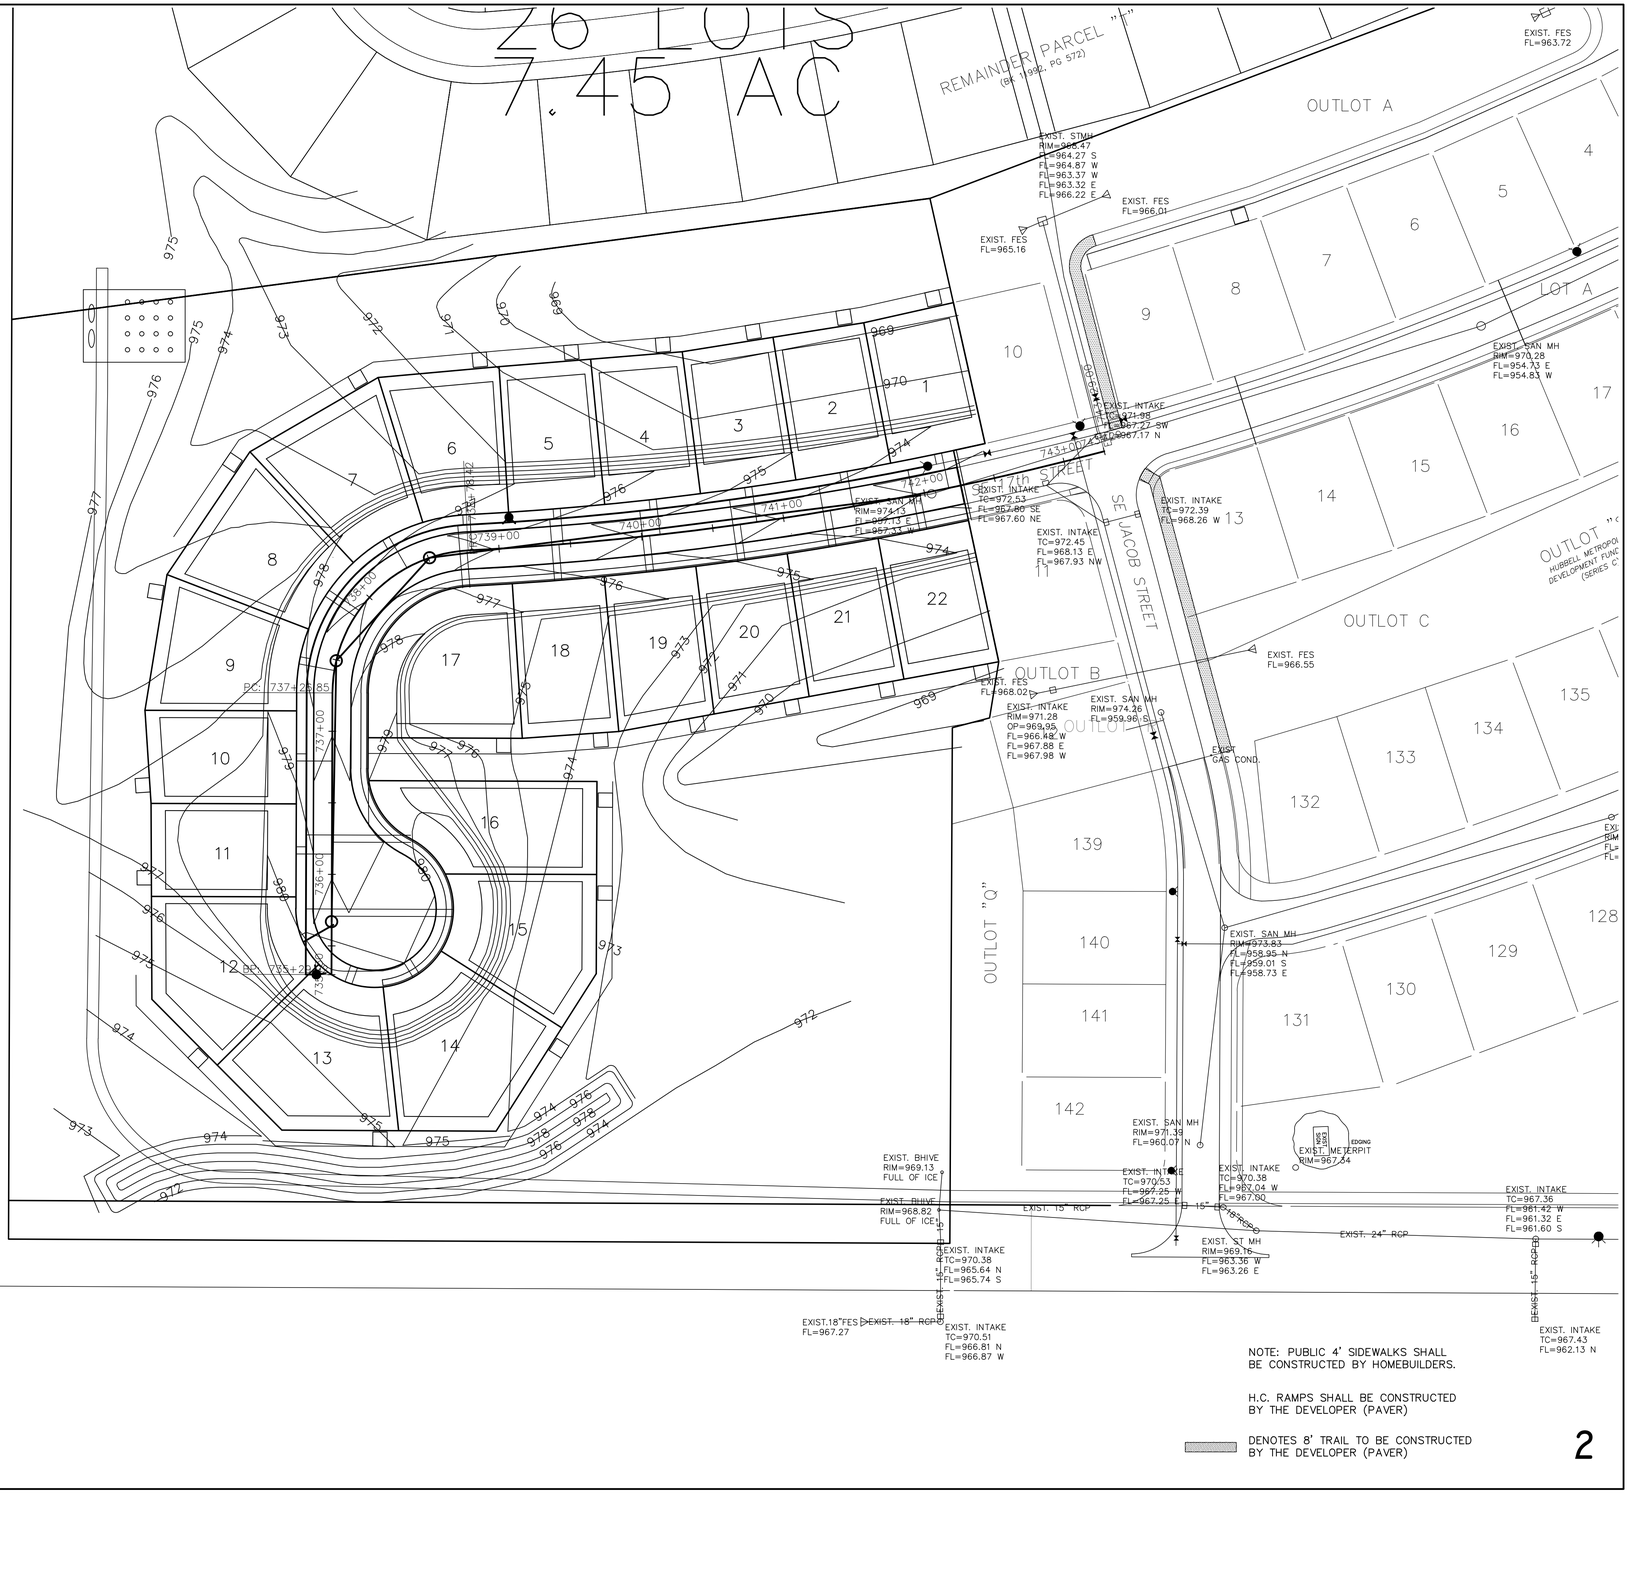

NOTE: PUBLIC 4' SIDEWALKS SHALL BE CONSTRUCTED BY HOMEBUILDERS.

H.C. RAMPS SHALL BE CONSTRUCTED BY THE DEVELOPER (PAVER)

DENOTES 8' TRAIL TO BE CONSTRUCTED BY THE DEVELOPER (PAVER)

2

MEADOWLARK SOUTH PLAT 3 - PROJECT MAP

FOR:					
				DRAWN BY:	TEB
LOCATION:				DESIGNED BY:	CJB
SCALE:	1" = 520'			CHECKED BY:	DJS
DWG:	13-008PRJ			DATE:	2/11/13
FIELD BOOK:				SHEET 2 OF 7	FILE NO.: 13-008
NO.	REVISION	DATE	BY		

ERG
Engineering Resource Group, Inc.
Engineers and Surveyors
2439 CIMARRON AVENUE
DES MOINES, IOWA 50312
(515) 288-4823

13-008