SILKWOOD MEADOWS - PRELIMINARY PLAT I

NO.	REVISION	DATE	BY
1	CITY APPROVED PRELIMINARY PLAT	2013-02-26	

FOR:

LOCATION:	SCALE: 1" = 60'	DESIGNED BY: CJB	DRAWN BY: CJB
	DWG: 12-166-PP.dwg	CHECKED BY: DJS	DATE: 01/11/13
	FIELD BOOK:	SHEET 1 OF 2	FILE NO.: 12-166

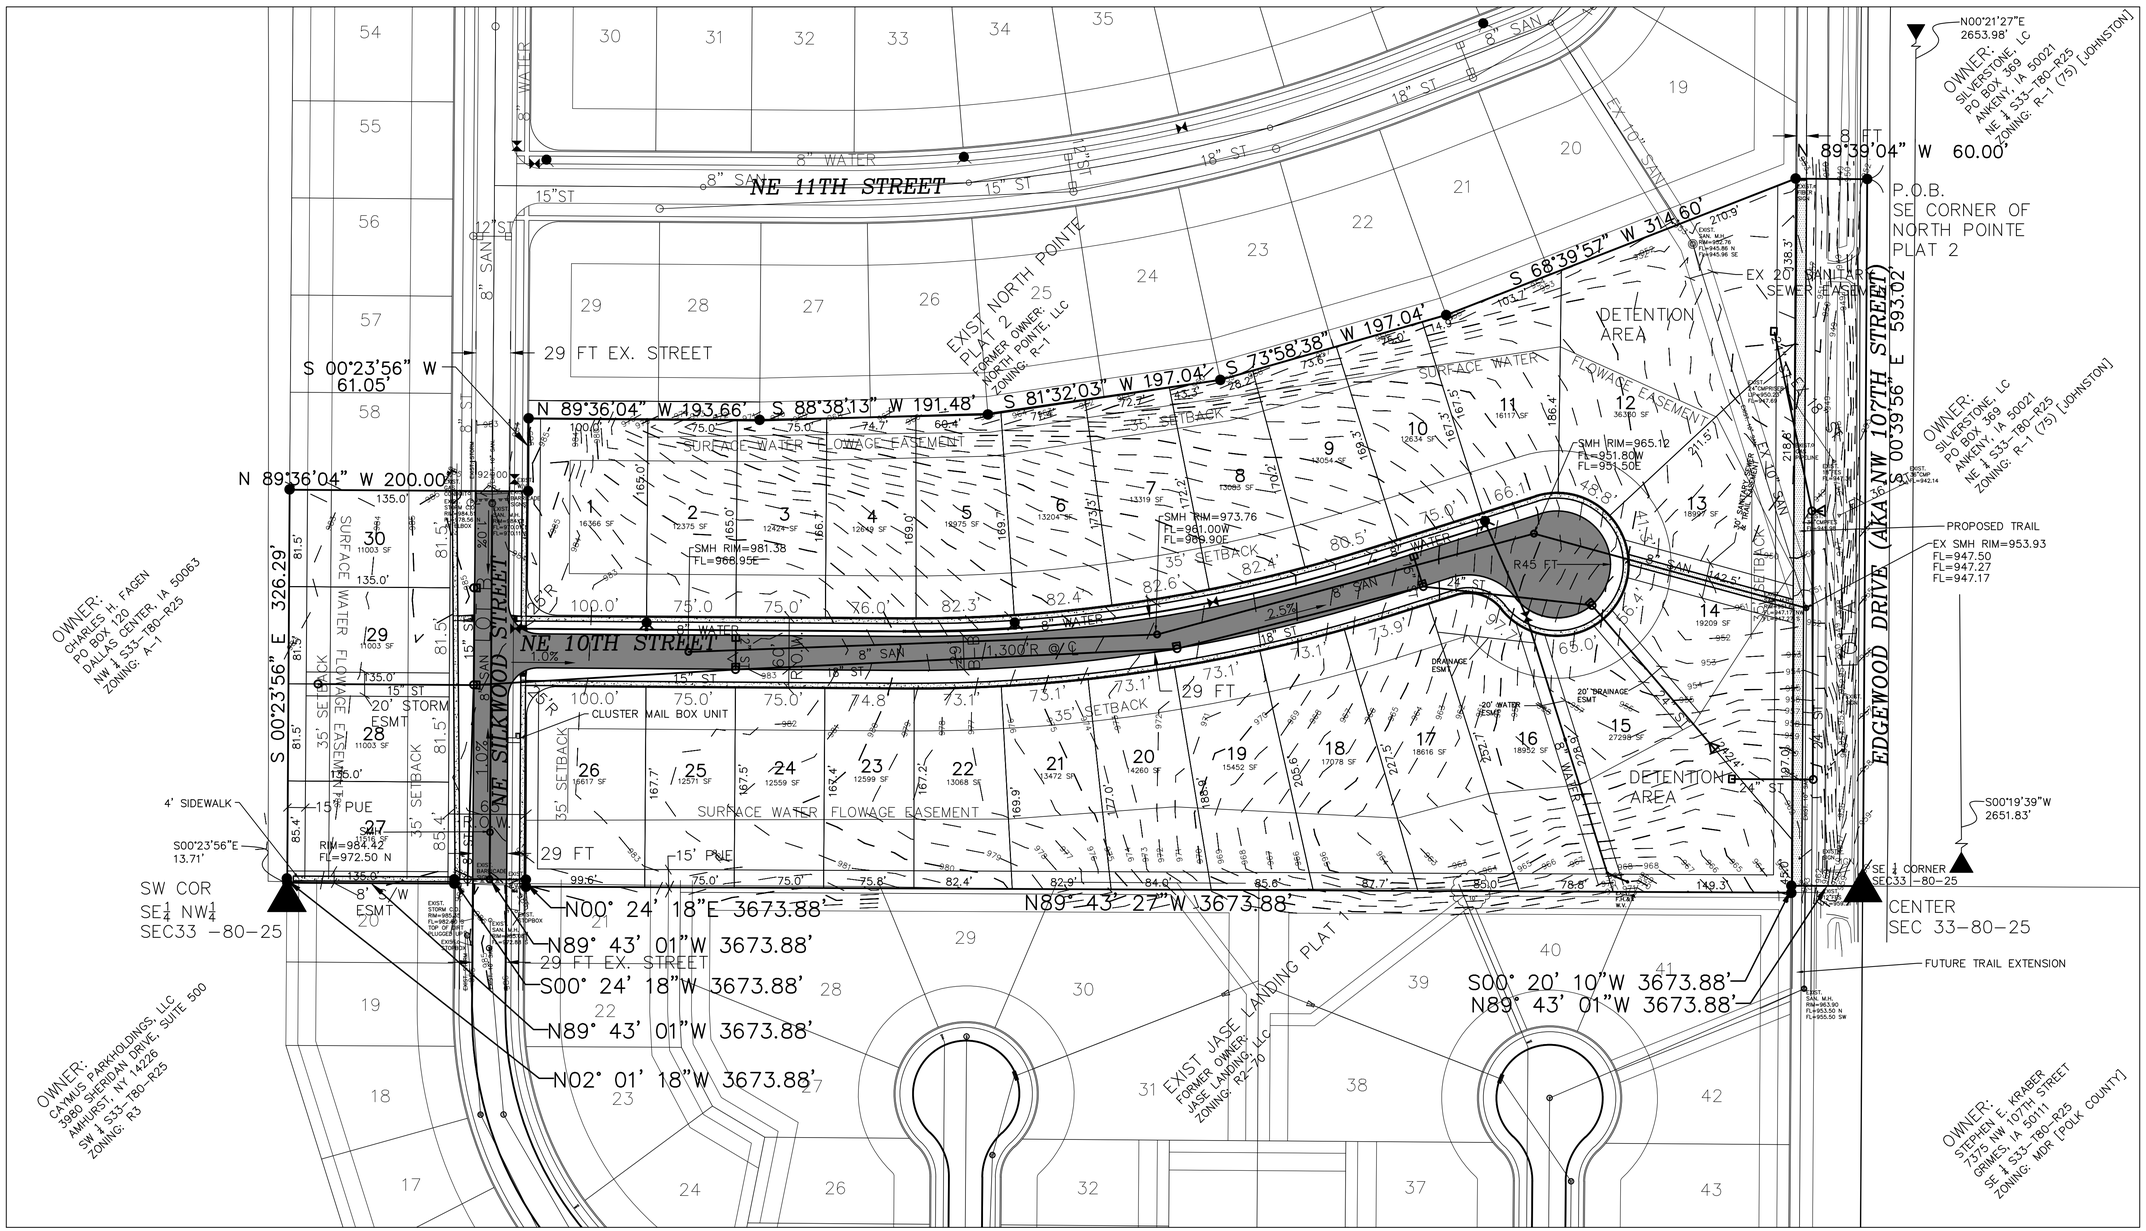

NOTE: CERTIFICATION FOR ENGINEERING ONLY

ENGINEERING CERTIFICATION

I HEREBY CERTIFY THAT THIS ENGINEERING DOCUMENT, SPECIFICATION OR REPORT WAS PREPARED BY ME, OR UNDER MY DIRECT PERSONAL SUPERVISION, AND THAT I AM A DULY LICENSED PROFESSIONAL ENGINEER UNDER THE LAWS OF THE STATE OF IOWA.

CHAD J. BILLINGS, P.E. #19787
MY REGISTRATION RENEWAL DATE IS DECEMBER 31, 2013

PAGES OR SHEETS COVERED BY THIS SEAL
PP1–PP2

LICENSED PROFESSIONAL ENGINEER
CHAD J. BILLINGS
19787
IOWA

PPI

ERG
Engineering Resource Group, Inc.
Engineers and Surveyors
2413 GRAND AVENUE
DES MOINES, IOWA 50312
(515) 288-4823

12-166