# SILKWOOD MEADOWS - PRELIMINARY PLAT I

| NO. | REVISION | DATE | BY |
|---|---|---|---|
| 1 | CITY APPROVED PRELIMINARY PLAT | 2013-02-26 | |

FOR:

| | | | |
|---|---|---|---|
| LOCATION: | SCALE: 1" = 60' | DESIGNED BY: CJB | DRAWN BY: CJB |
| | DWG: 12-166-PP.dwg | CHECKED BY: DJS | DATE: 01/11/13 |
| | FIELD BOOK: | SHEET 1 OF 2 | FILE NO.: 12-166 |

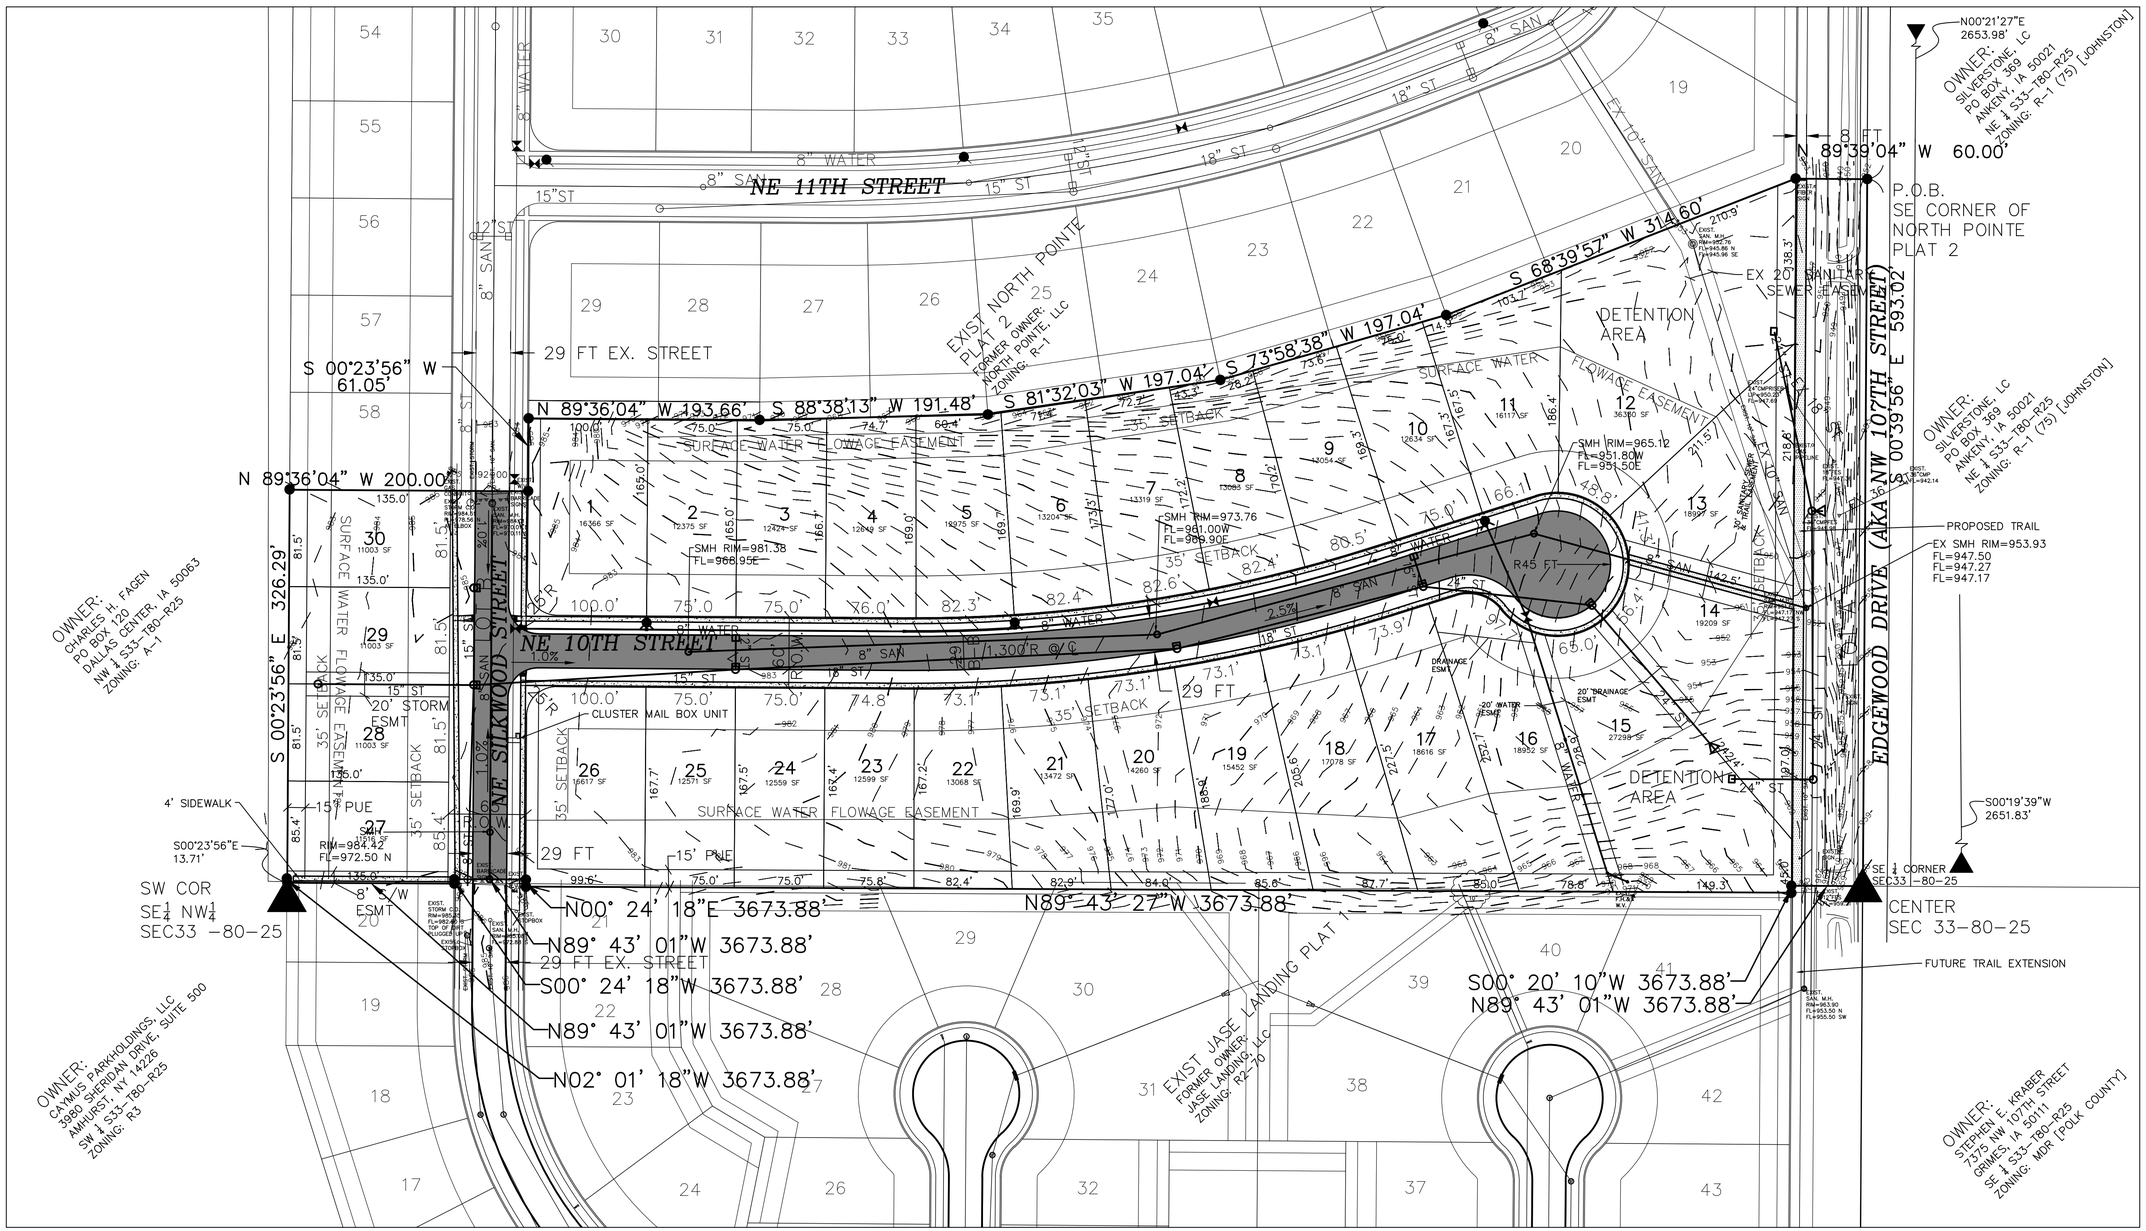


NOTE: CERTIFICATION FOR ENGINEERING ONLY

ENGINEERING CERTIFICATION

I HEREBY CERTIFY THAT THIS ENGINEERING DOCUMENT, SPECIFICATION OR REPORT WAS PREPARED BY ME, OR UNDER MY DIRECT PERSONAL SUPERVISION, AND THAT I AM A DULY LICENSED PROFESSIONAL ENGINEER UNDER THE LAWS OF THE STATE OF IOWA.

CHAD J. BILLINGS, P.E. #19787
MY REGISTRATION RENEWAL DATE IS DECEMBER 31, 2013

PAGES OR SHEETS COVERED BY THIS SEAL
PP1–PP2

LICENSED PROFESSIONAL ENGINEER
CHAD J. BILLINGS
19787
IOWA

PPI


ERG
Engineering Resource Group, Inc.
Engineers and Surveyors
2413 GRAND AVENUE
DES MOINES, IOWA 50312
(515) 288-4823


12-166