NW 54TH ST IMPROVEMENTS
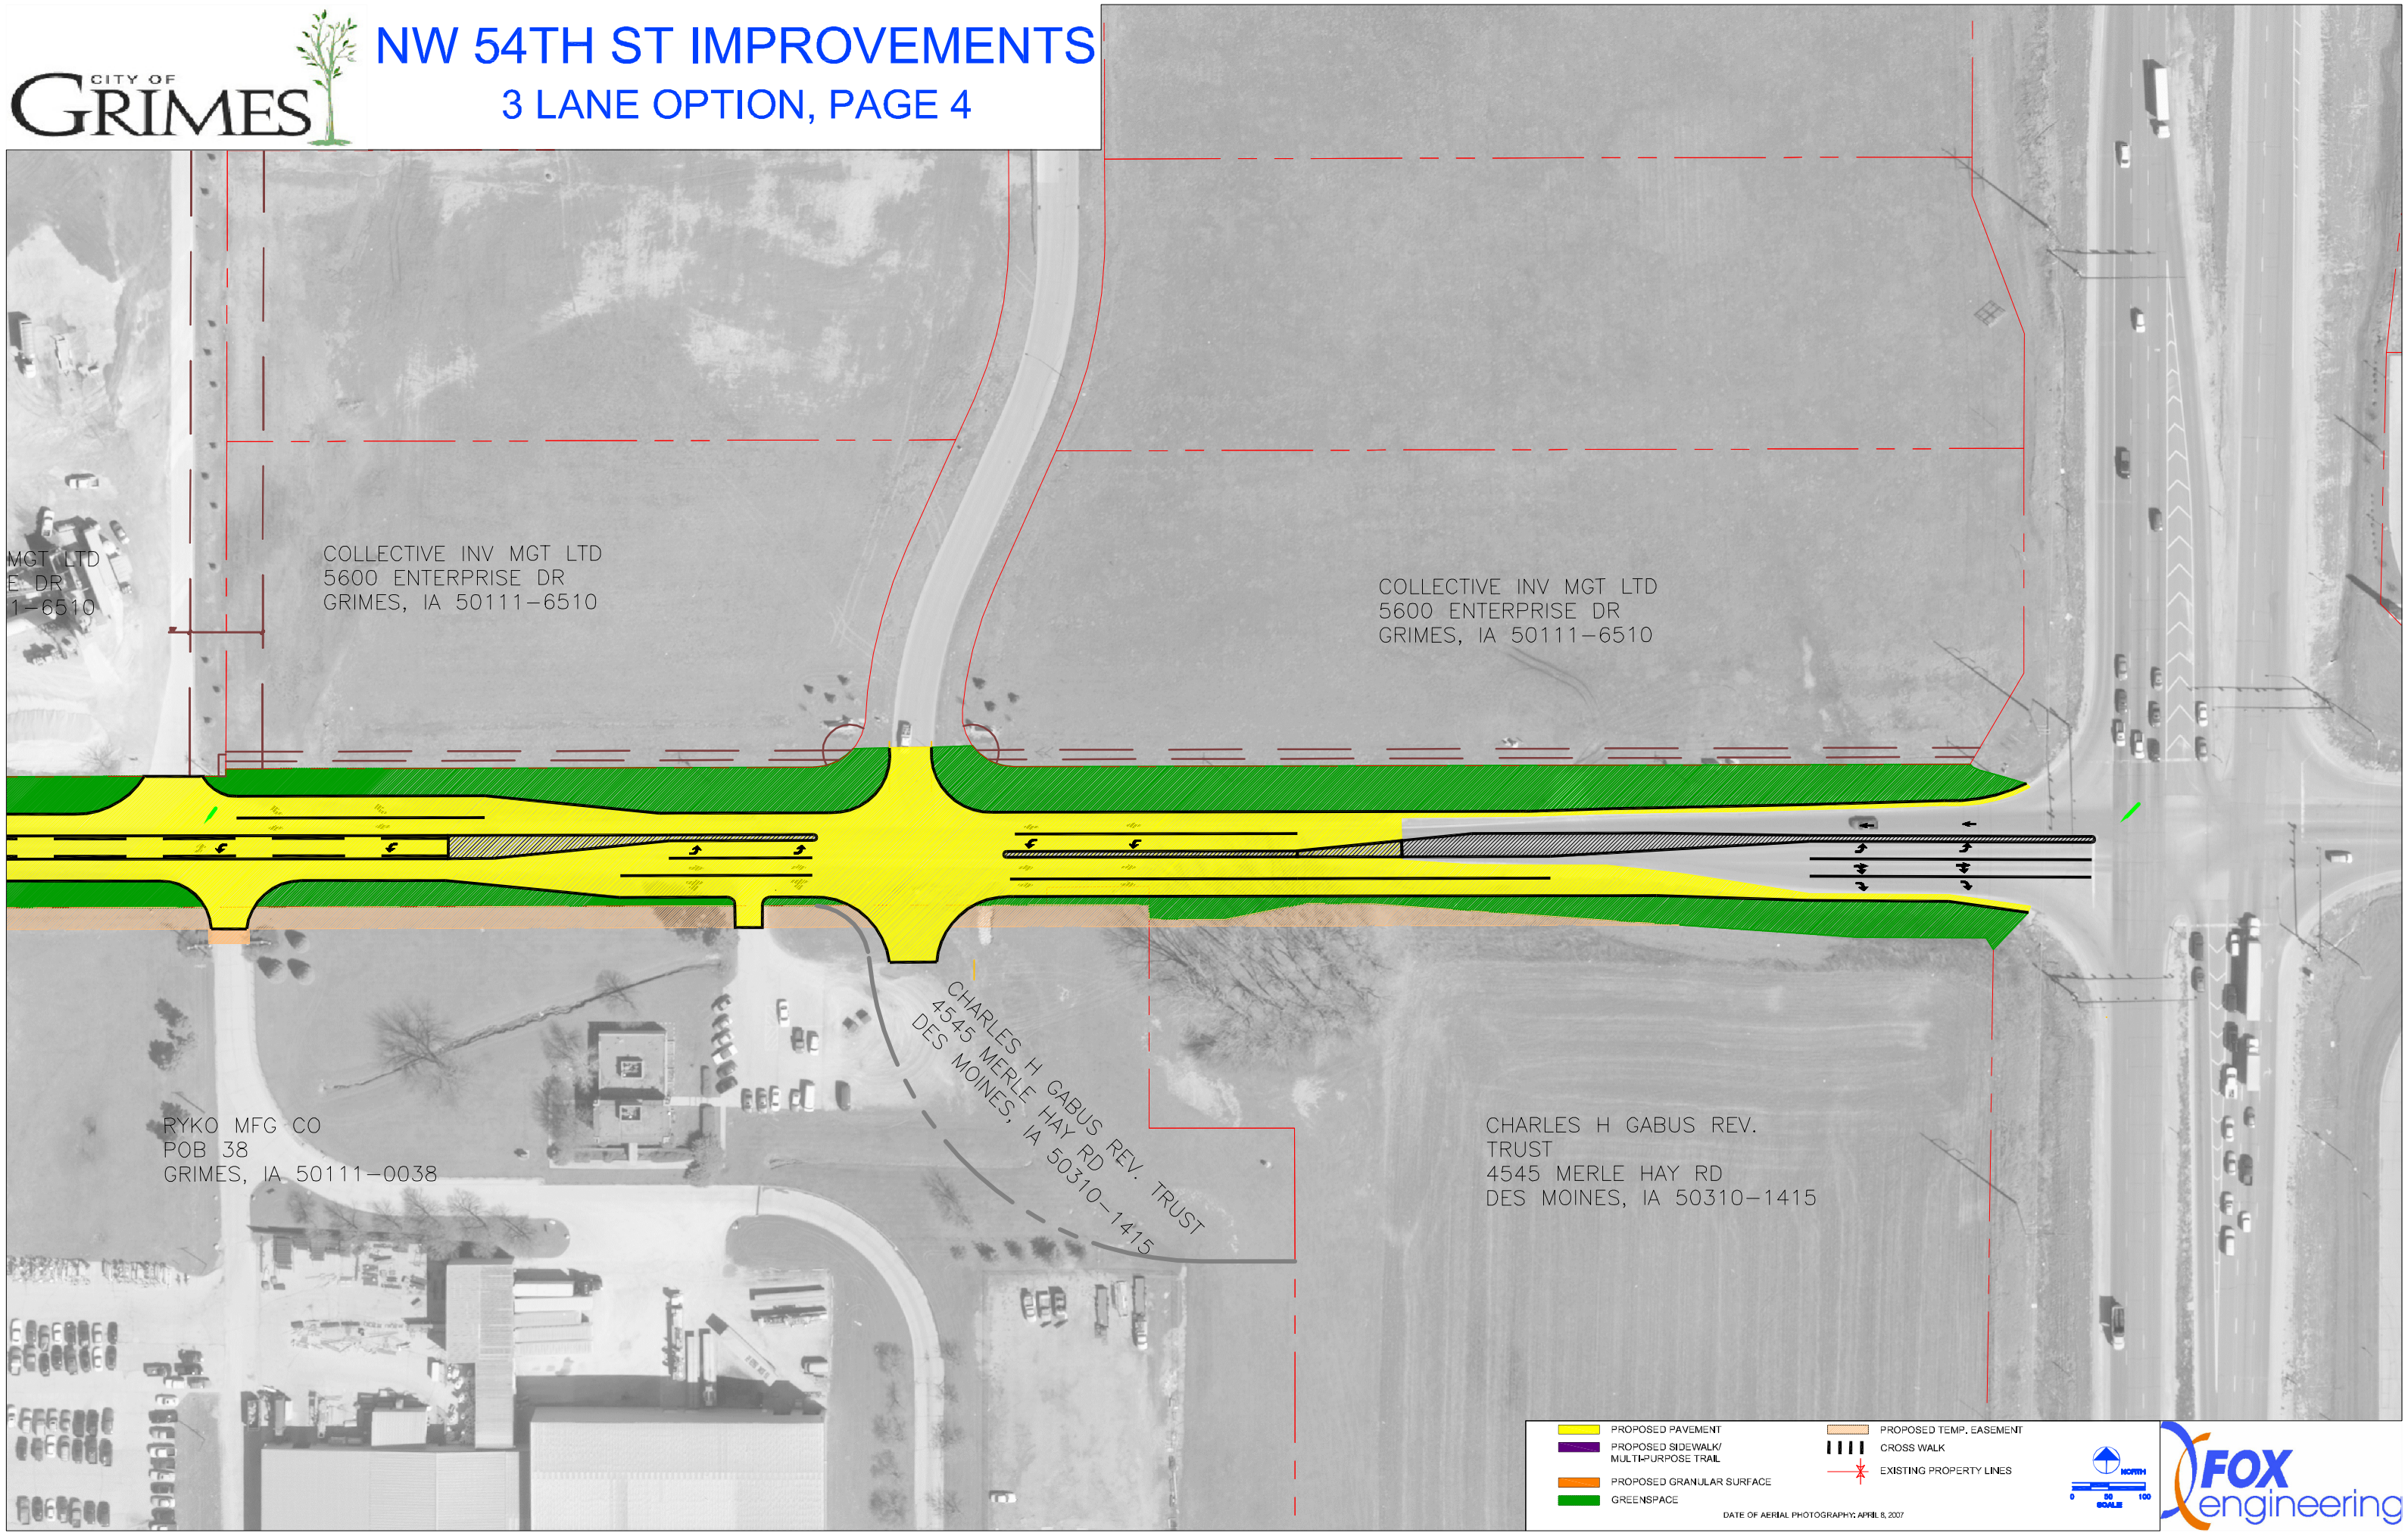
3 LANE OPTION, PAGE 4