CITY OF GRIMES

JAMES ST IMPROVEMENTS

FIREHOUSE TO N 3RD ST

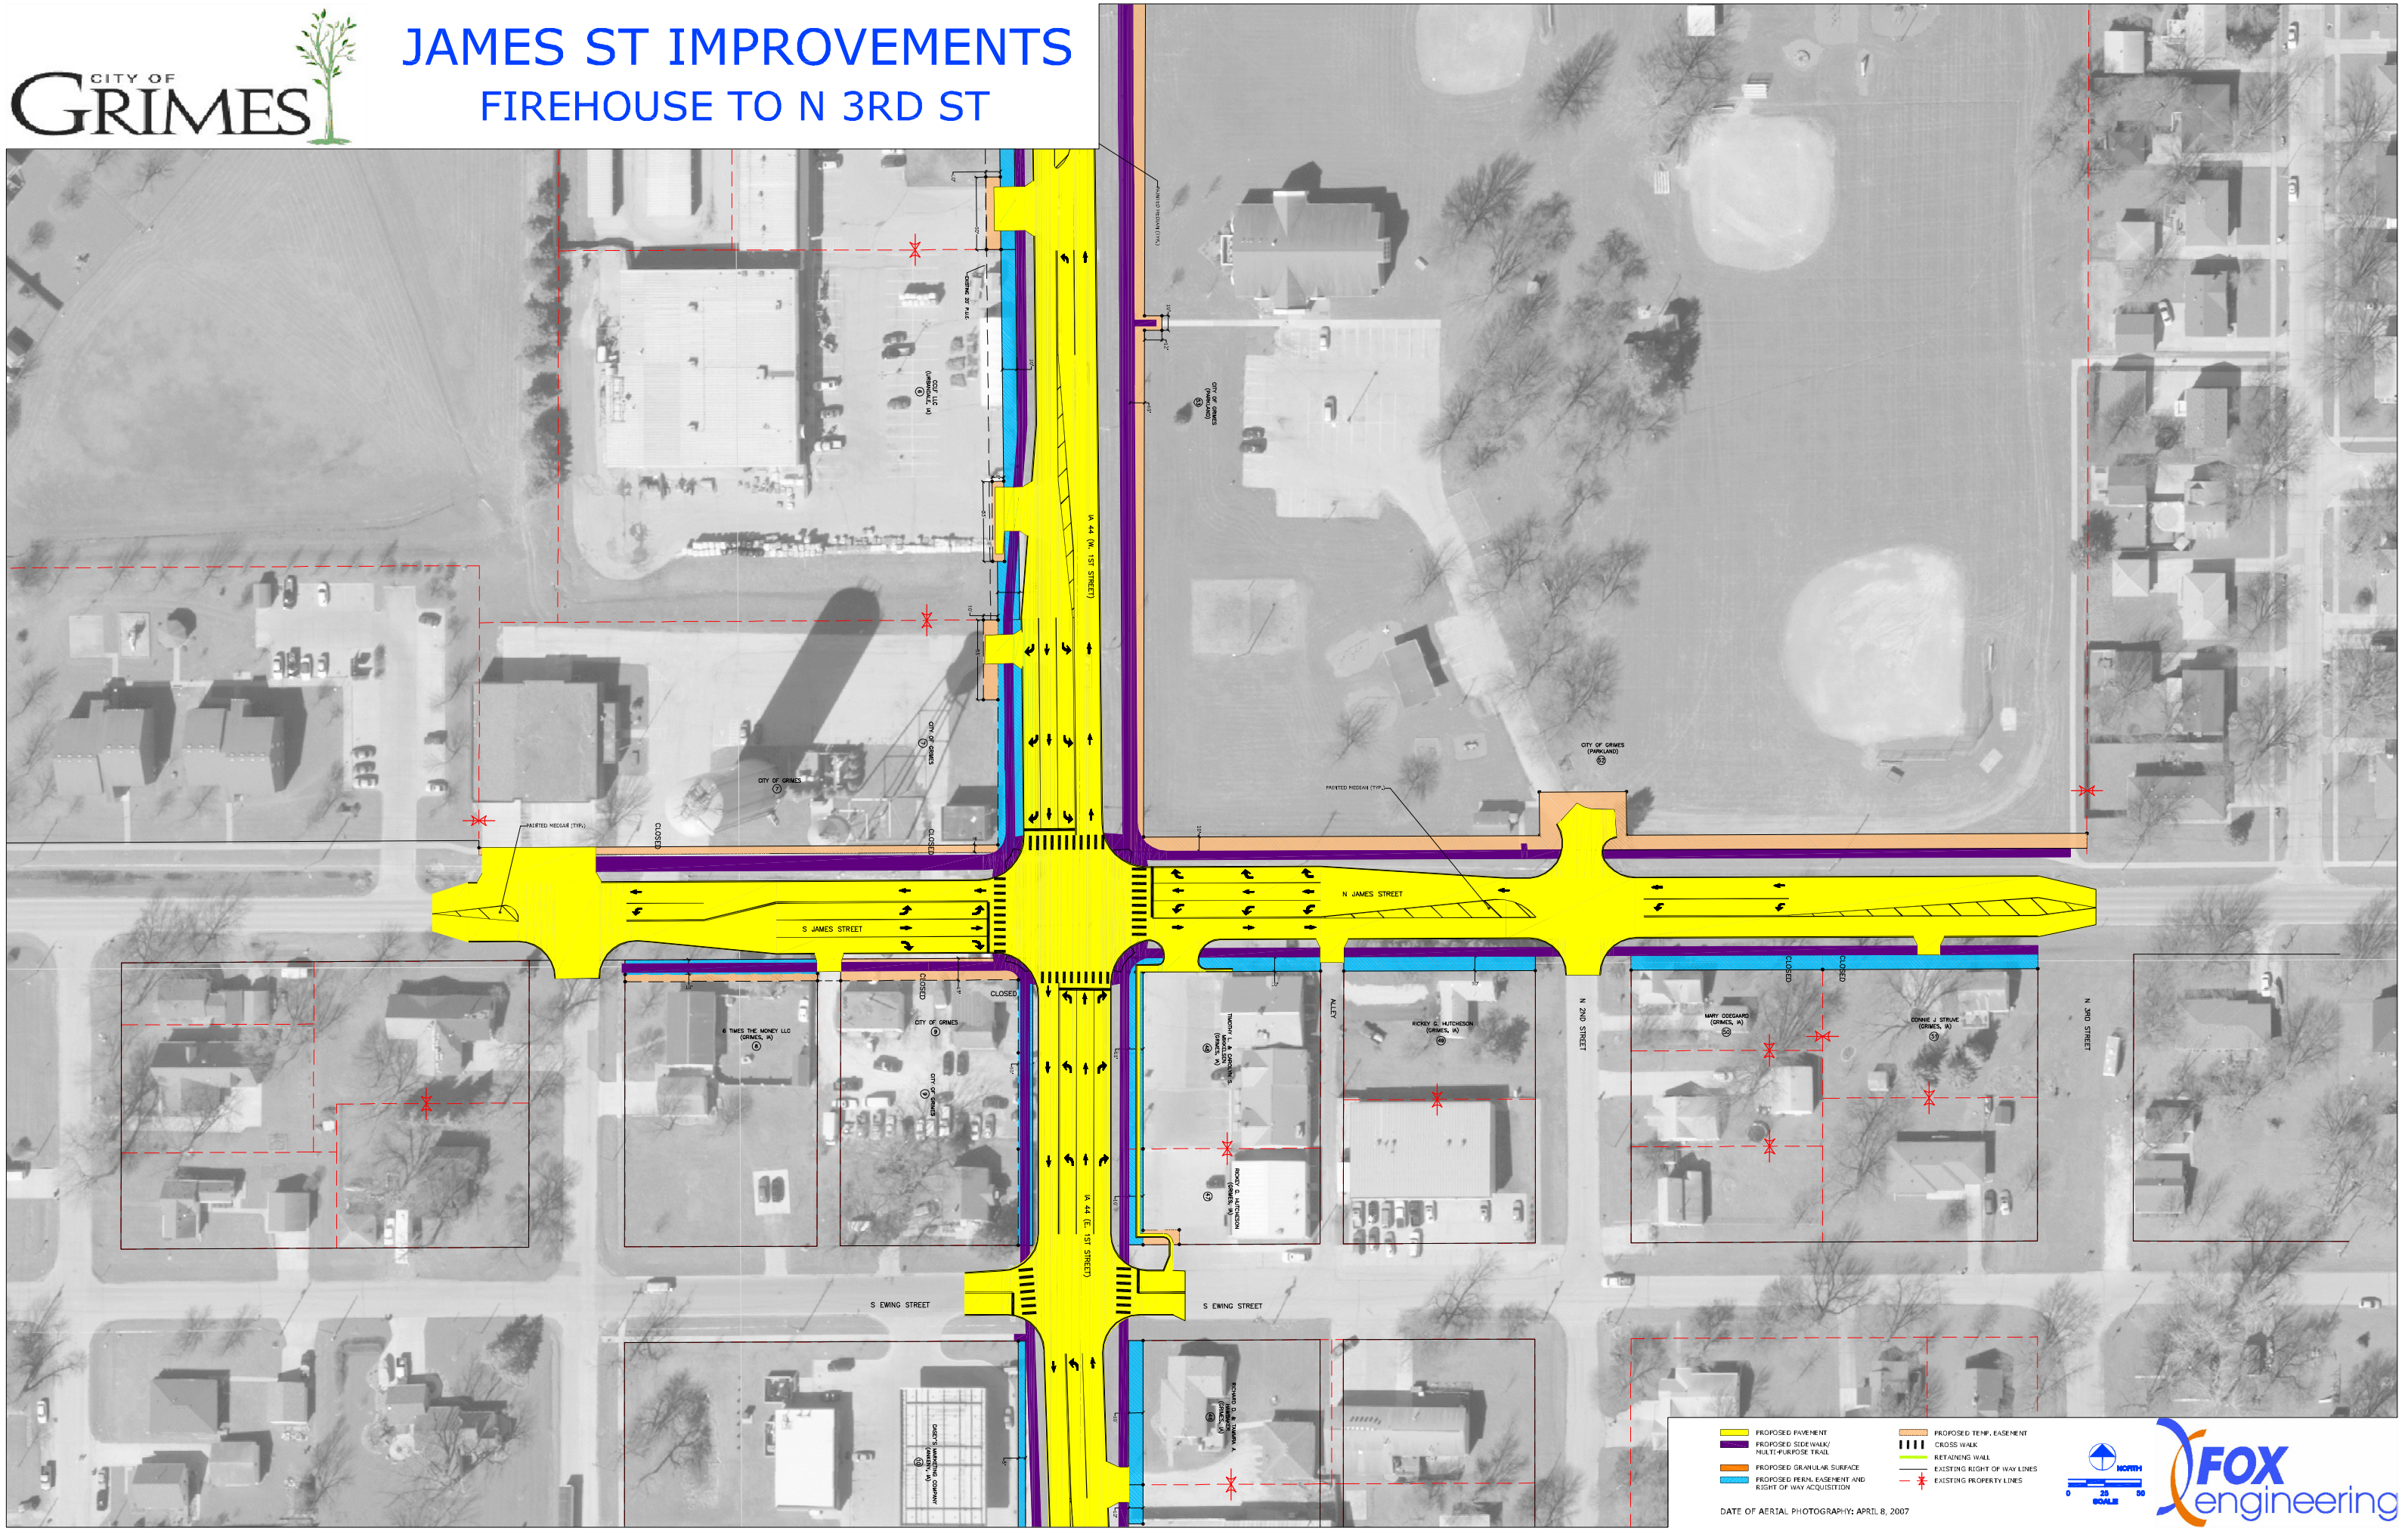

DATE OF AERIAL PHOTOGRAPHY: APRIL 8, 2007

FOX engineering